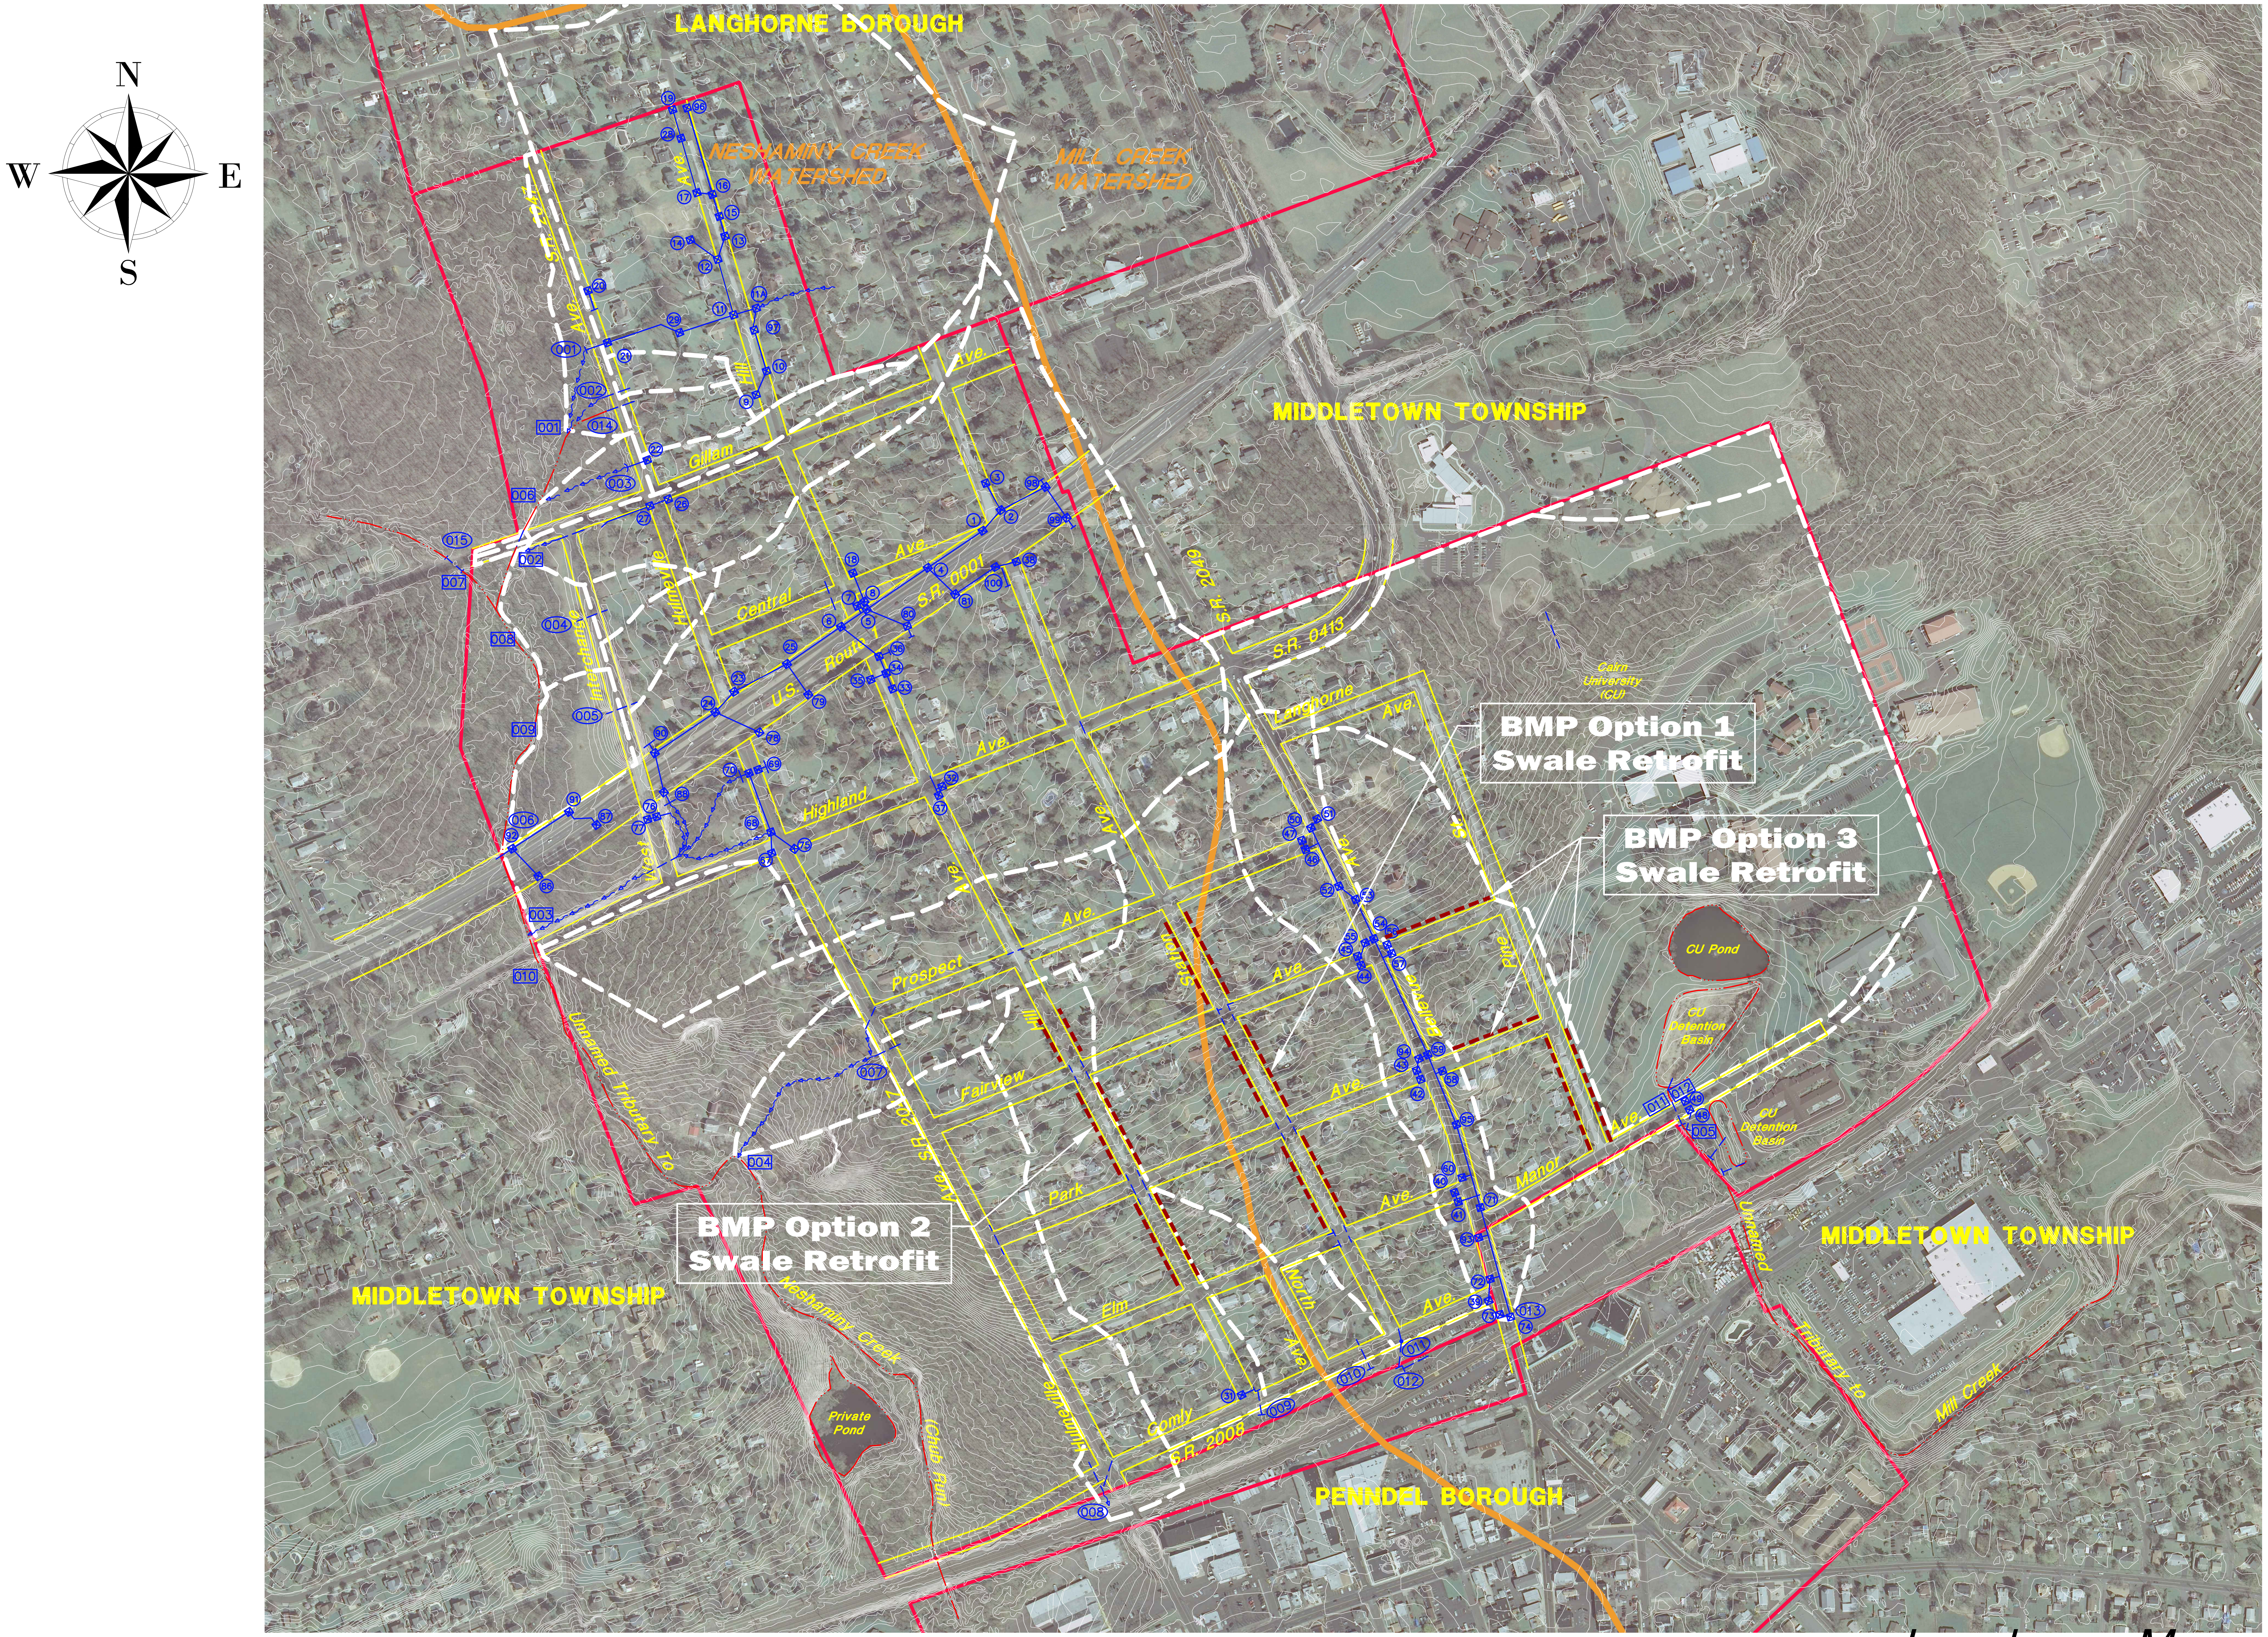

NOTES:

1. THIS FIGURE IS DESIGNED TO BE USED IN CONJUNCTION WITH THE NPDES MS4 PLAN FOR LANGHORNE MANOR BOROUGH.

2. ACCURACY OF THE COVERAGES IS LIMITED TO THE ACCURACY OF THE ORIGINAL DATA.

SOURCE:

1. STREAM SHAPEFILES WERE OBTAINED FROM PASDA.

2. STREET SHAPEFILES WERE MIGRATED FROM EXISTING CAD DRAWINGS BY PCS.

3.DRAINAGE DITCH, PIPING AND STORM SEWER FILES WERE DIGITIZED FROM PAPER MAPS AND FIELD VERIFIED BY PCS.

LEGEND

STREAM/WATERCOURSE	~~~
STORM SEWER INLET	☒
STORM SEWER INLET NUMBER	(51)
LMB MS4 OUTFALL NUMBER	001
OBSERVATION POINT LMB MS4 NUMBER	(001)
STORM SEWER CULVERT	– – – –
STORM SEWER PIPE	——
SWALE/OPEN CHANNEL	◁~◁~◁~
Borough Boundary / Urbanized Area	🟥
Borough Street	☐
PennDOT Road	S.R. 413
Watershed Drainage Boundary	——
Storm Sewershed Boundary	– – –

Prepared By:

PCS | **Pickering** Corts & Summerson

Consulting Engineers & Land Surveyors

Newtown, PA Phillipsburg, NJ

642 Newtown-Yardley Road
Suite 300
Newtown, Pennsylvania 18940
tel: (215) 968-9300 fax: (215) 968-3649
www.pcs-civil.com

GRAPHIC SCALE

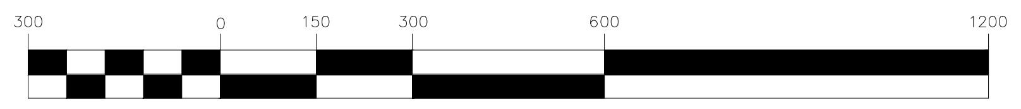

(IN FEET)
1 inch = 300 ft.

Langhorne Manor Borough
Storm Sewer & Outfall Map
With Storm Sewersheds and Land Uses

Langhorne Manor Borough, Bucks County, Pennsylvania

January 2017

Revision	Description
December, 2018	Add additional storm sewersheds and BMP Option 3

Q:\Langhorne Manor Borough\GIS\2016 Update\Drawing Set\Outfall Map _2017.dwg

Q:\Langhorne Manor Borough\GIS\2016 Update\Drawing Set\Outfall Map _2017.dwg, 12/19/2018 3:43:53 PM, nschwartz, 1:1, Survey Div.